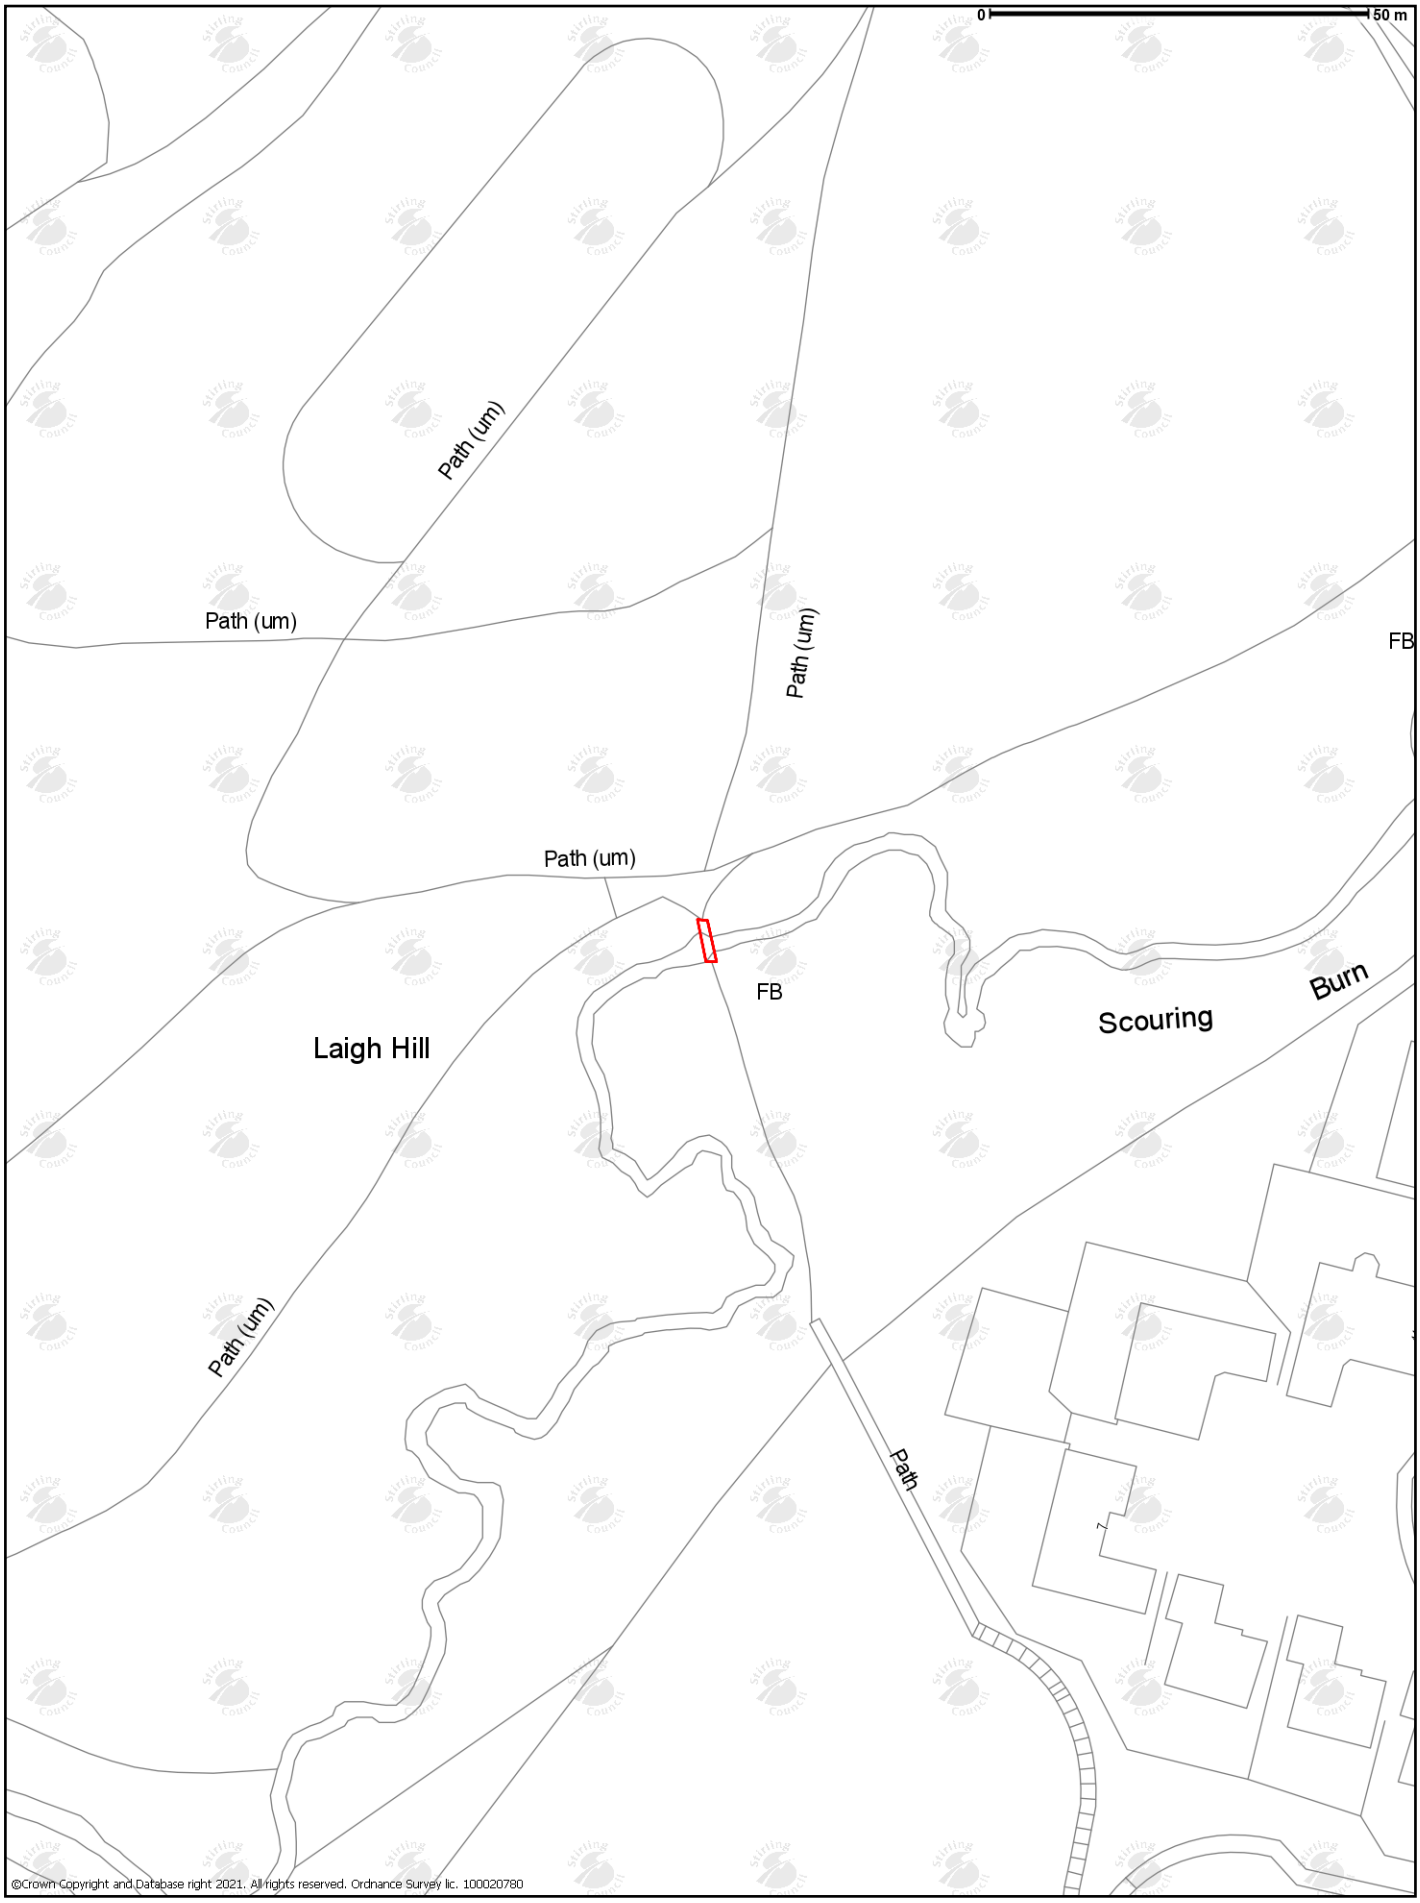

©Crown Copyright and Database right 2021. All rights reserved. Ordnance Survey lic. 100020780

N

Scale 1:1000

Bridge B,

Laighills, Dunblane

Stirling Council

Created by Steven McCulloch on 10 March 2021